GREENE COUNTY VIRGINIA

MASTER PLAN FOR GREENE COUNTY COMMUNITY PARK

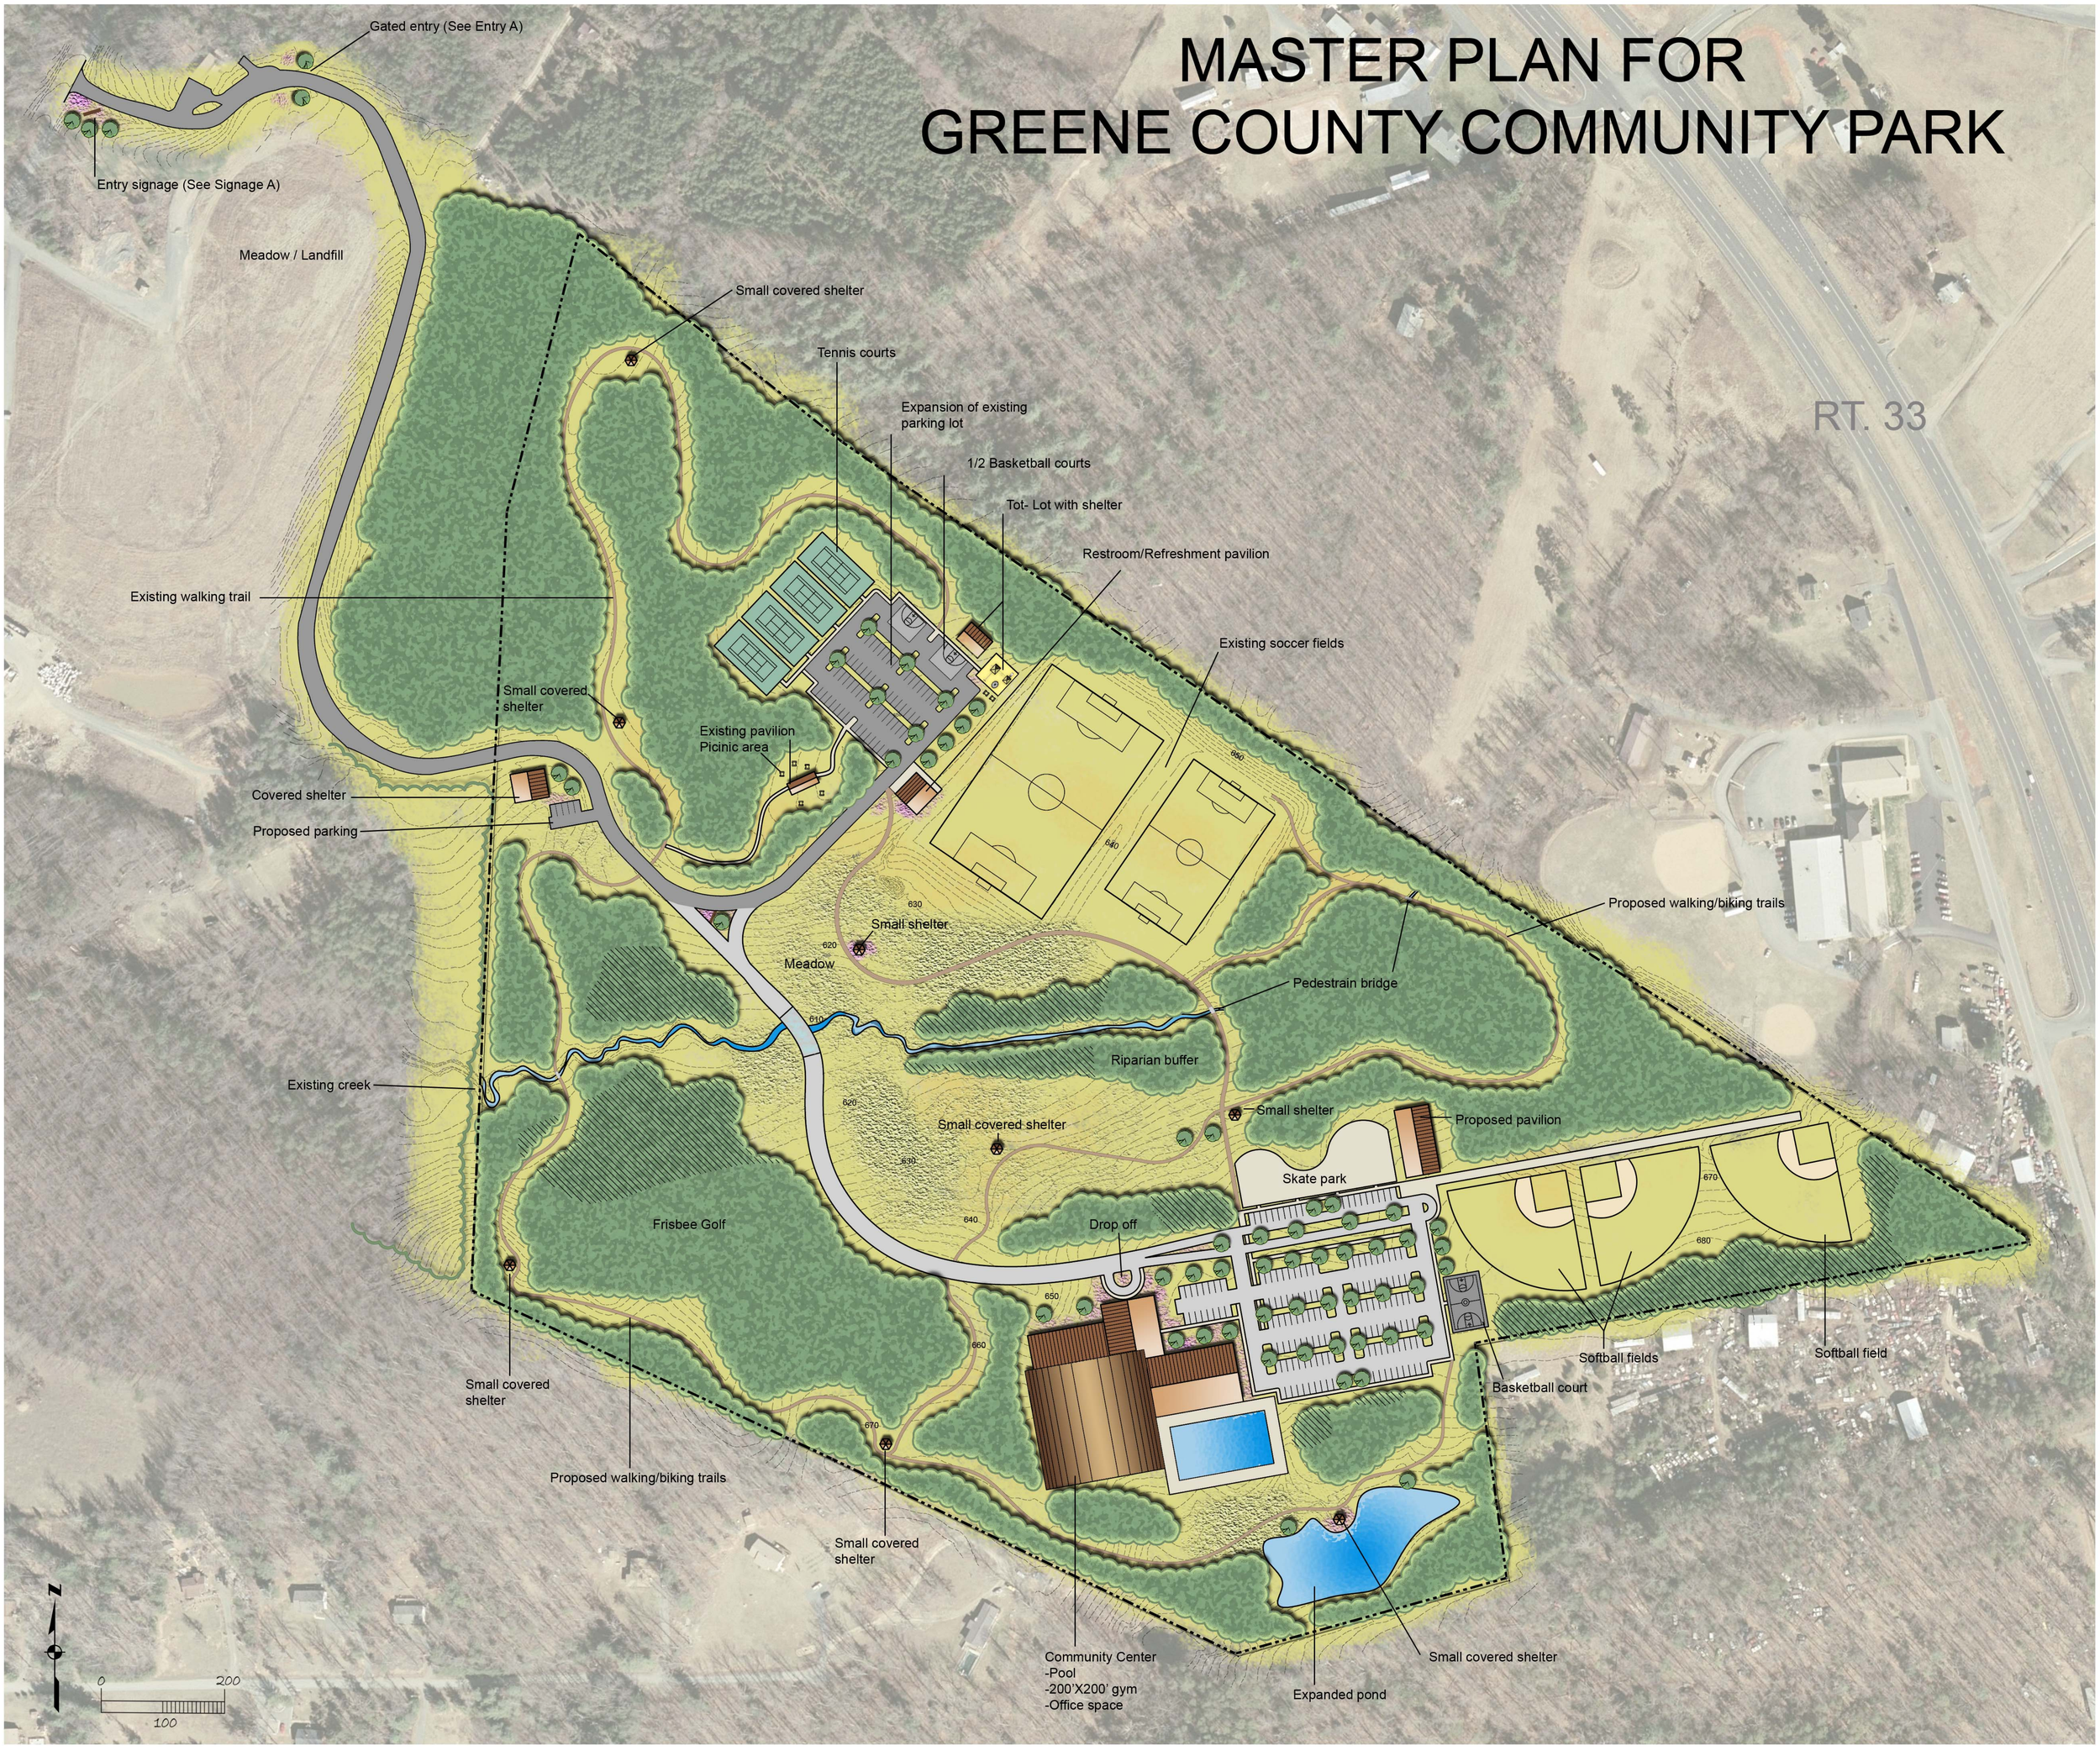

Proposed mixed vegetation

Existing mixed vegetation

Proposed road

Existing road

Proposed ornamental tree

Proposed native meadow vegetation

2ft contour interval

This drawing is conceptual and was prepared to show approximate location and arrangement of site features. It is subject to change and is not intended to replace the use of construction documents. The client should consult appropriate professionals before any construction or site work is undertaken. The Community Design Assistance Center is not responsible for the inappropriate use of this drawing.

community design assistance center

College of Architecture and Urban Studies
Virginia Polytechnic Institute and State University